COMPILED EASEMENT PLAN SCHEDULE				
PART	LOT	REG'D. PLAN	PIN/OWNER	PERPENDICULAR WIDTH
1	Pt. 7	49M-86	Pt. 57368-0057 (LT) BARRETT CHUTE INC.	10.00
2	Pt. 9			7.00
3	Pt. 10			7.00
4	Pt. 11			7.00
5	Pt. 12			7.00
6	Pt. 13			7.00
7	Pt. 14			7.00
8	Pt. 15			7.00
9	Pt. 16			7.00
10	Pt. 17			7.00
11	Pt. 18			7.00
12	Pt. 19			7.00
13				7.00
14	Pt. 22			7.00
15	Pt. 19			7.00
16	Pt. 20			7.00
17	Pt. 25			7.00
18				7.00
19	Pt. 28			7.00
20				7.00
21	Pt. 29			7.00
22	Pt. 30			7.00
23	Pt. 32			7.00

PLAN OF SURVEY SCHEDULE			
PART	LOT/BLK	REG'D. PLAN	PIN/OWNER
24	Pt. BLOCK 34	49M-86	Pt. 57368-0057 (LT) BARRETT CHUTE INC.
25	Pt. 20		
26	Pt. 24		
27	Pt. 26		
28	Pt. 27		
29	Pt. 28		

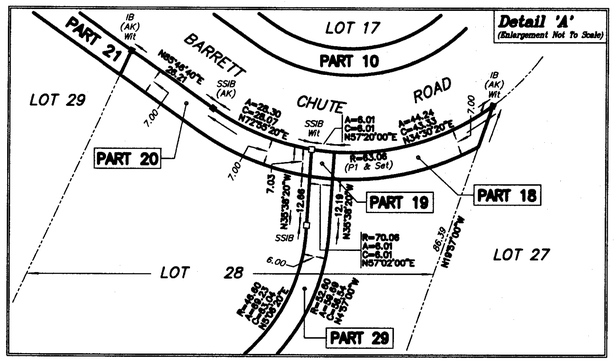

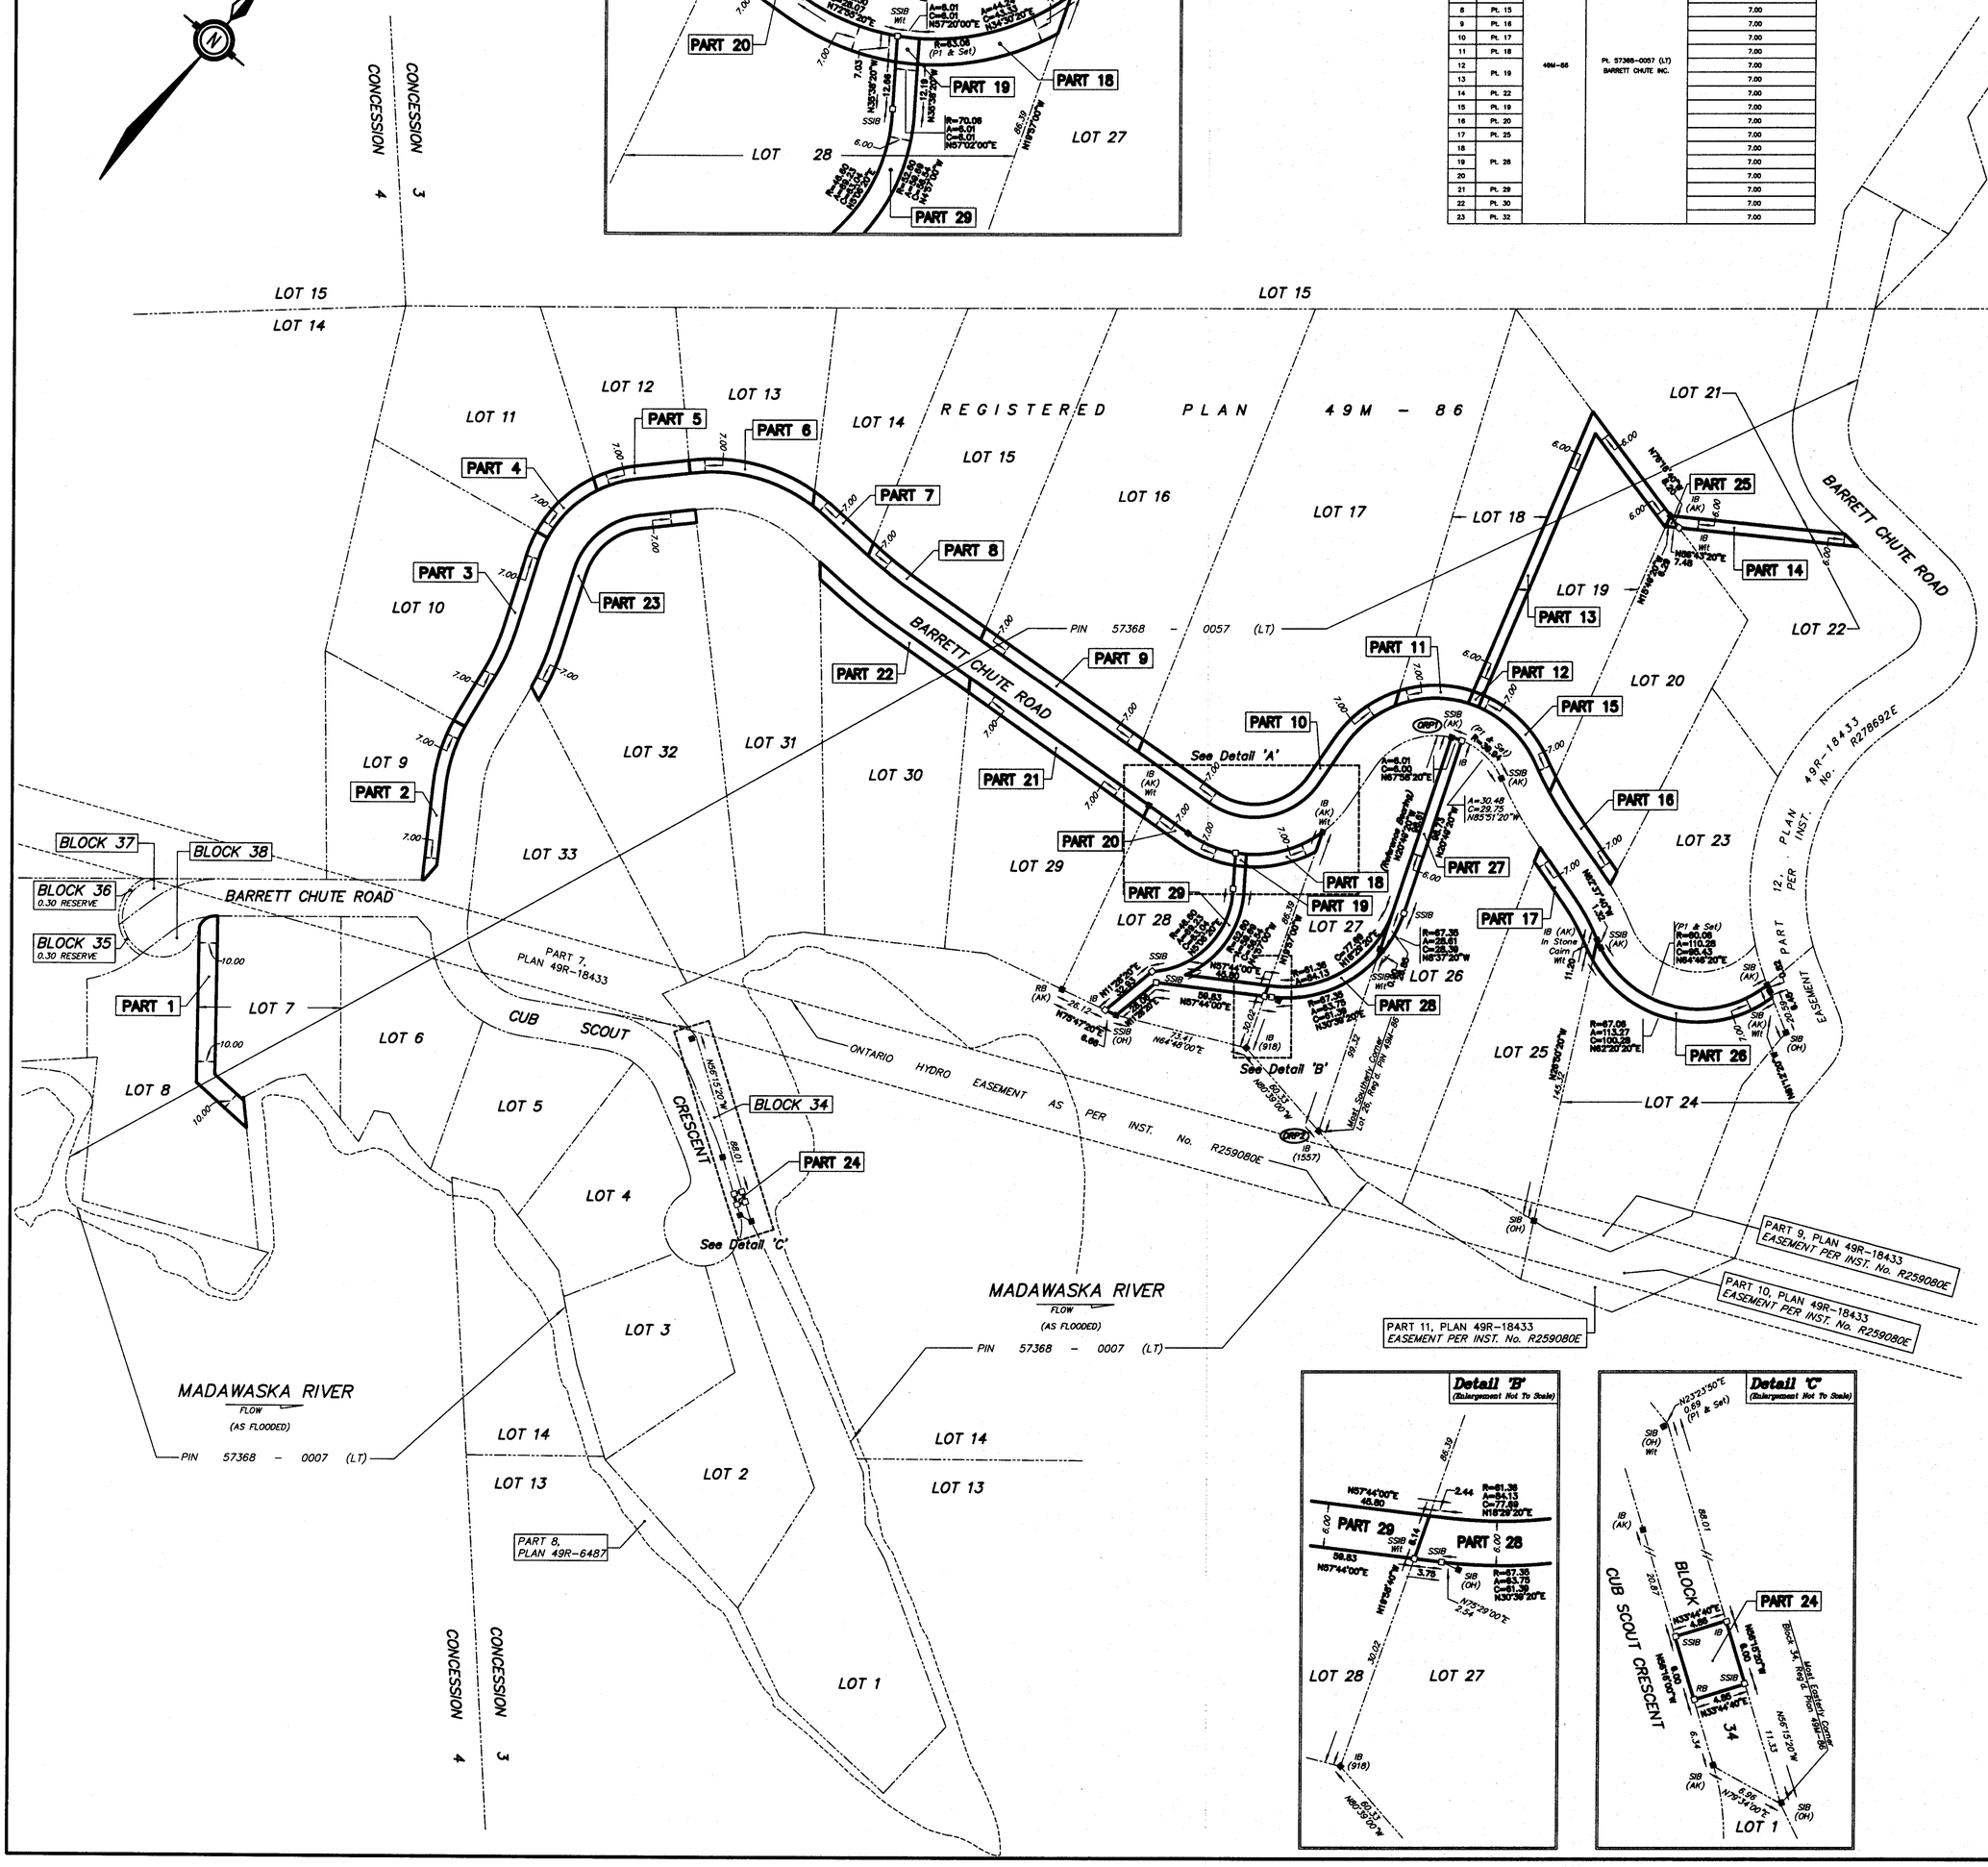

PLAN 49R - 18524

RECEIVED AND DEPOSITED

April 21, 2015

(date)

C Carberry-Biggs

Representative for LAND REGISTRAR FOR THE LAND TITLES DIVISION OF RENFREW (No. 49)

I REQUIRE THIS PLAN TO BE DEPOSITED UNDER THE LAND TITLES ACT

DATE: APRIL 21, 2015

ADAM KASPRZAK

COMPILED EASEMENT PLAN
OF PART OF
LOTS 9 to 20, INCLUSIVE
AND PART OF
LOTS 7, 22, 25, 28, 29, 30 & 32
AND
PLAN OF SURVEY
OF PART OF
LOTS 20, 24, 26, 27 & 28
AND PART OF
BLOCK 34
REGISTERED PLAN 49M-86
TOWNSHIP OF GREATER MADAWASKA
COUNTY OF RENFREW

SCALE 1 : 1500

METRES 15 0 30 60 90 120 150

ADAM KASPRZAK SURVEYING LTD.

BEARING NOTE:
BEARINGS ARE UTM GRID AND ARE REFERRED TO THE WESTERLY LIMIT OF LOT 20, AS SHOWN ON REGISTERED PLAN 49M-86, HAVING A BEARING OF N352°49'20"W AND ARE REFERRED TO THE CENTRAL MERIDIAN OF UTM ZONE 18, 75° WEST.

ASTRONOMIC BEARINGS CAN BE CALCULATED BY ROTATING THE GRID BEARINGS COUNTER CLOCKWISE 1°19'20" AS REFERRED TO PLAN 49R-6780.

DISTANCE NOTE:
DISTANCES AND COORDINATES SHOWN ON THIS PLAN ARE IN METRES AND CAN BE CONVERTED TO FEET BY DIVIDING BY 0.3048.

DISTANCE NOTE:
DISTANCES SHOWN ON THIS PLAN ARE GROUND DISTANCES AND CAN BE CONVERTED TO GRID DISTANCES BY MULTIPLYING BY A COMBINED SCALE FACTOR OF 0.9996.

NOTE:
SSIB PLANTED DUE TO INSUFFICIENT OVERBURDEN.

INTEGRATION DATA:

COORDINATES ARE DERIVED FROM INFORMATION CONTAINED ON PLAN 49R-18433, WHICH USED PRECISE POINT POSITIONING (PPP), SERVICE, AND ARE REFERRED TO UTM ZONE 18 (75° WEST) NAD83 (CSRS) (1997).

POINT ID	NORTHING	EASTING
ORP1	5 011 974.805	361 548.209
ORP2	5 011 763.867	361 628.440

COORDINATE VALUES ARE TO RURAL ACCURACY PER SEC. 14 (2) OF O. REG. 216/10 AND CANNOT, IN THEMSELVES, BE USED TO RE-ESTABLISH CORNERS OR BOUNDARIES SHOWN ON THIS PLAN.

NOTE:

1. ALL PARTS LIE WHOLLY WITHIN THE LIMITS OF THE LOTS AS SHOWN.
2. ALL PARTS HAVE A PERPENDICULAR WIDTH OF 6.00 METRE, 7.00 METRES OR 10.00 METRES AS SHOWN ON THE PLAN.

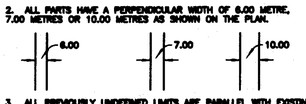

3. ALL PREVIOUSLY UNDEFINED LIMITS ARE PARALLEL WITH EXISTING LIMITS AND ARE PRODUCTIONS THEREOF AND INTERSECT AT COMMON POINTS, UNLESS OTHERWISE NOTED.

LEGEND (If Applicable)

IB	– IRON BAR
SIB	– STANDARD IRON BAR
SSIB	– SHORT STANDARD IRON BAR
IB	– MONUMENT FOUND
□	– MONUMENT SET
CP	– CONCRETE PIN
WIT	– WITNESS
RB	– ROCK BAR
(OU)	– ORIGIN UNKNOWN
(MEAS)	– MEASURED
(ORP)	– OBSERVED REFERENCE POINT
(918)	– GIBBON, SURY & ROWE LTD.
(1557)	– SURY, ROWE & KASPRZAK LTD.
(AK)	– ADAM KASPRZAK SURVEYING LTD.
(OH)	– ONTARIO HYDRO
(P1)	– REGISTERED PLAN 49M-86

SURVEYOR'S CERTIFICATE

I CERTIFY THAT:
1. THIS SURVEY AND PLAN ARE CORRECT AND IN ACCORDANCE WITH THE SURVEYS ACT, THE SURVEYORS ACT, THE LAND TITLES ACT AND THE REGULATIONS MADE UNDER THEM.
2. THE SURVEY WAS COMPLETED ON FEBRUARY 3rd, 2015.

DATE: APRIL 21, 2015

ADAM KASPRZAK
ONTARIO LAND SURVEYOR

SURVEYOR'S CERTIFICATE

I CERTIFY THAT:
1. THIS SURVEY IS AN ACCURATE COMPILATION BASED ON DATA DERIVED FROM REGISTERED PLAN 49M-86.

DATE: APRIL 21, 2015

ADAM KASPRZAK
ONTARIO LAND SURVEYOR

ADAM KASPRZAK SURVEYING LTD.
ONTARIO LAND SURVEYORS
193 ARGYLE ST. S. P.O. BOX 633
RENFREW ONTARIO K7V 4E7
PHONE (613) 432-3048

SCALE: 1 : 1500	REF: 14-2042-EASEMENT-K
JOB NO. : B41-33	
DRAWING No. : L99998 D1S 10162 8547	